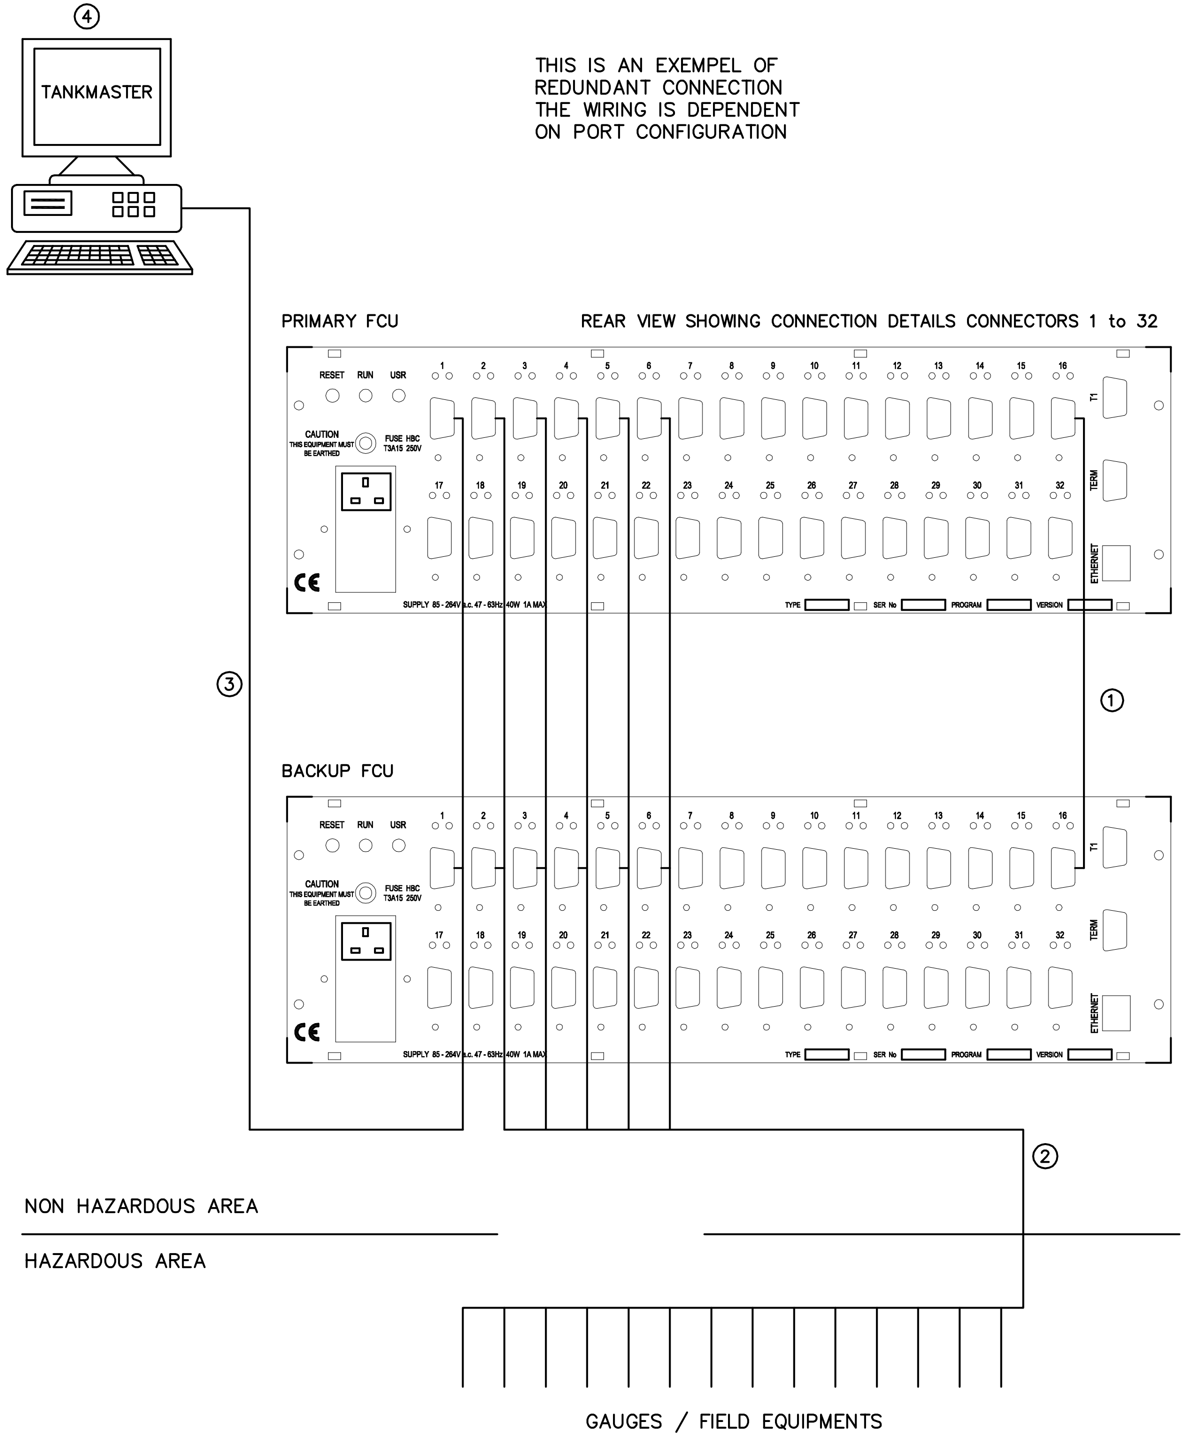

THIS IS AN EXEMPEL OF
REDUNDANT CONNECTION
THE WIRING IS DEPENDENT
ON PORT CONFIGURATION

TANK ID	PORT	GAUGE	DAU/FDI/OS*

* DAU: DATA ACQ UNIT (RTR)
FDI: FIELD DISPLAY INTERFACE (ENRAF)
OS: OUTSTATION (WHESSOE)

1. REDUNDANCY LINK CONSISTS OF 3 WIRES TERMINATED WITH 9 PIN D-SUB FEMALE CONNECTORS ON EACH FCU2165
   PIN CONFIG: 2 – 3
   3 – 2
   5 – 5
2. FIELDBUS MUST BE TERMINATED IN PRIMARY AND BACKUP FCU
3. EACH HOST MUST BE TERMINTED IN PRIMARY AND BACKUP FCU
   THE HOST PORT INTERFACE MUST BE OF MULTIDROP TYPE. (TRL2, RS485 OR RS422)
4. A NUMBER OF DIFFERENT HOST CAN BE USED IN CONNECTION WITH FCU
   TANKMASTER, ENTIS+, VTW
5. FOR WIRE TERMINATION SEE DRAWING 9261 020–022

ISSUED BY	WEEK	PRODUCT CODE	FILE	INSTALLATION DRAWING TITLE
GSP–AJ	0536	REX	ACAD	ELECTRICAL DRAWING
APPROVED BY	WEEK	ORIGINAL DWG NO.	SCALE	REDUNDANT FCU 2175
GSP–JC	0536	9261 020–016	–	

ROSEMOUNT
Tank Gauging

1 ST ANGLE	DOC TYPE	DWG NO.	ISSUE	SHEET
	1	9261 020–016	2	1/1

THE COPYRIGHT/OWNERSHIP OF THIS DOCUMENT IS AND WILL REMAIN OURS. THE DOCUMENT MUST NOT BE USED WITHOUT OUR AUTHORIZATION OR BROUGHT TO THE KNOWLEDGE OF A THIRD PARTY. CONTRAVENTION WILL BE PROSECUTED. ROSEMOUNT TANK RADAR AB, SWEDEN.

INST. DWG. A3 070213